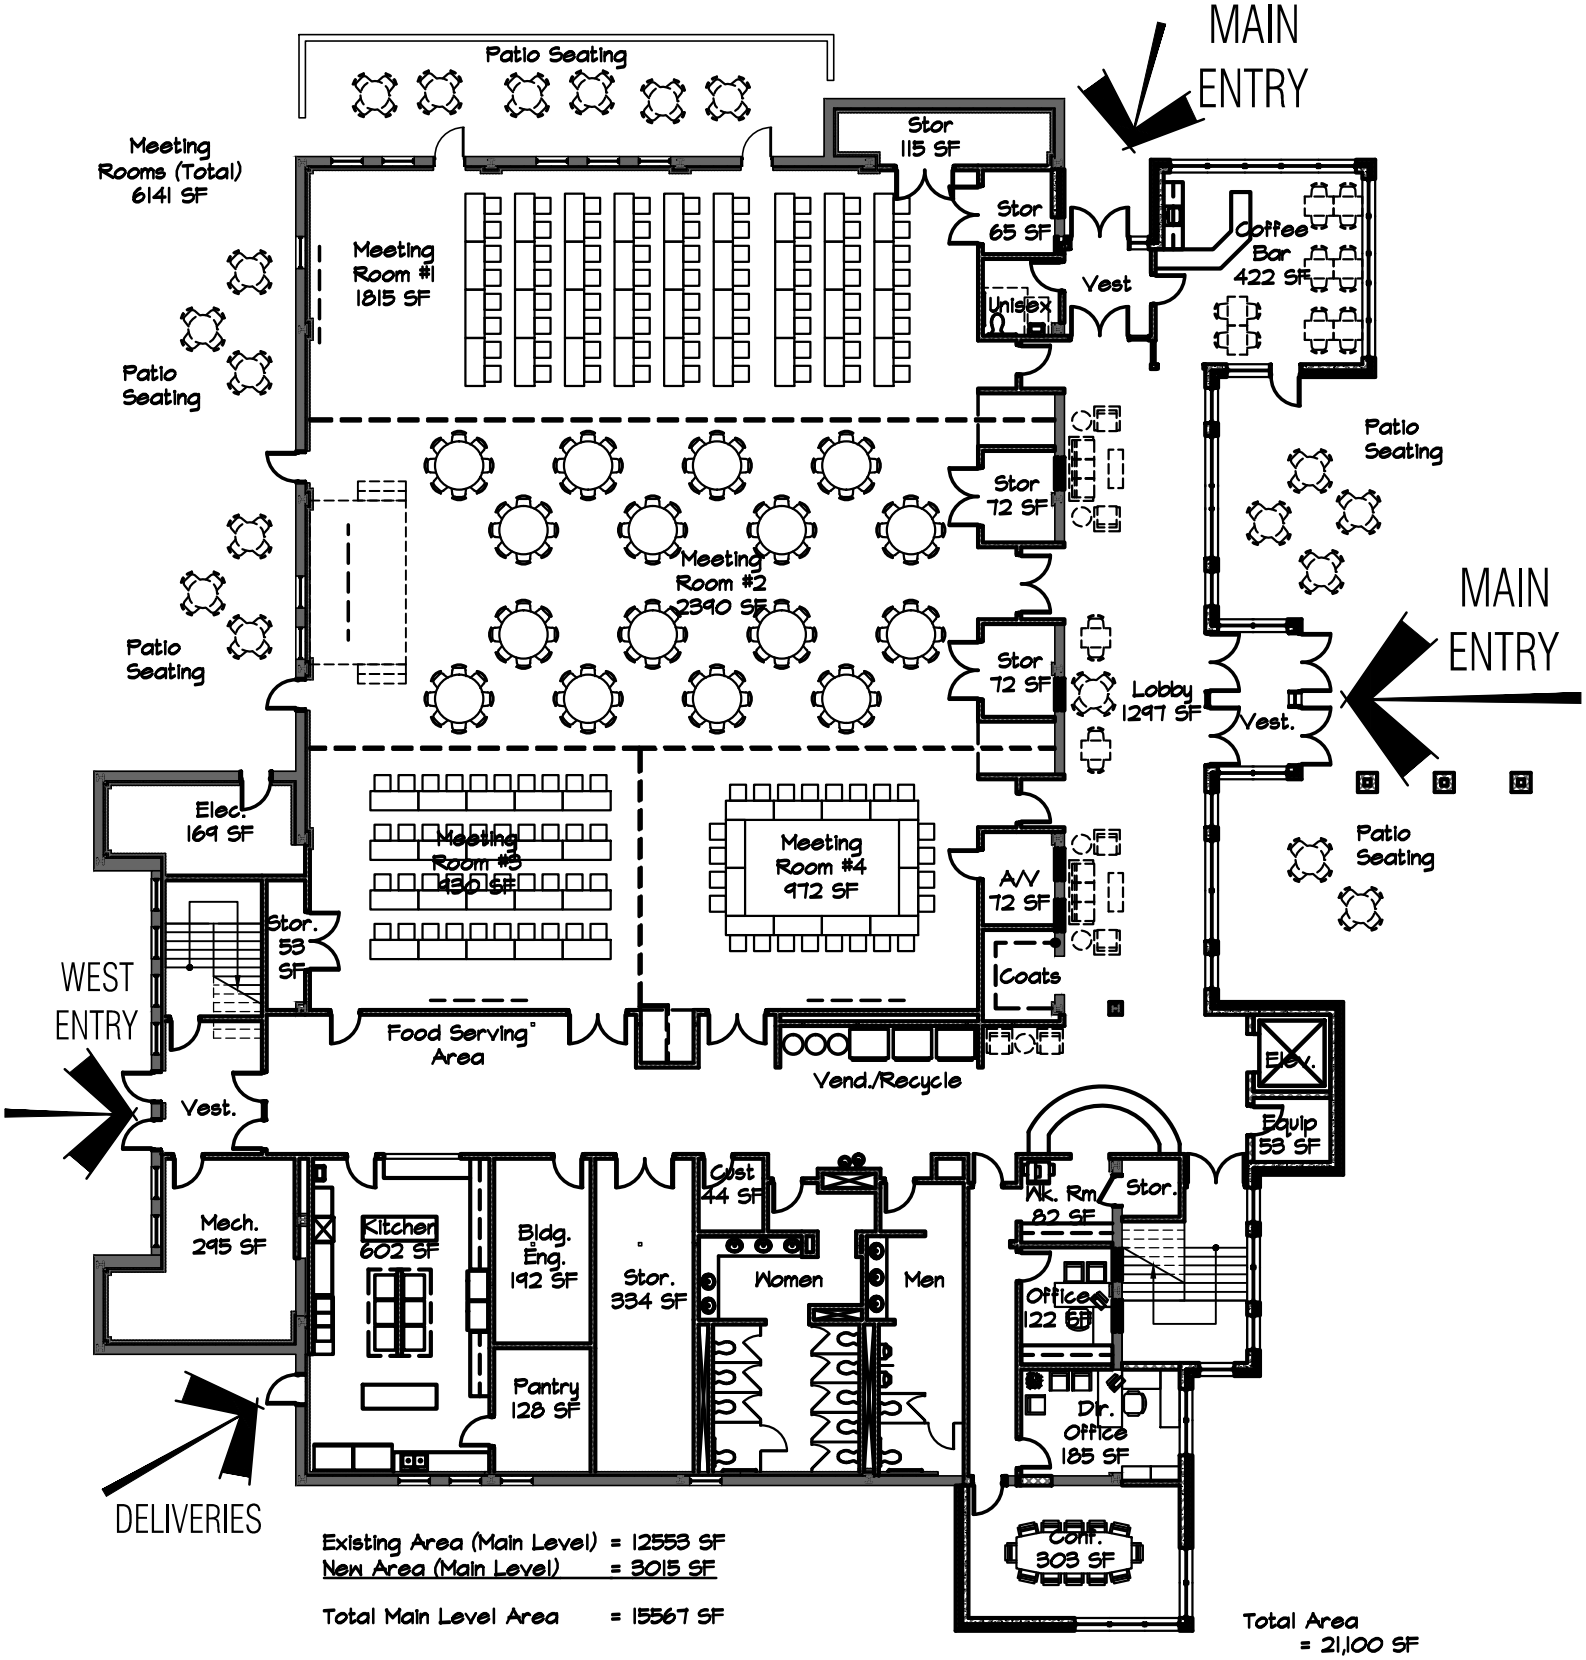

Existing Area (Main Level) = 12553 SF
New Area (Main Level) = 3015 SF

Total Main Level Area = 15567 SF

Total Area = 21,100 SF